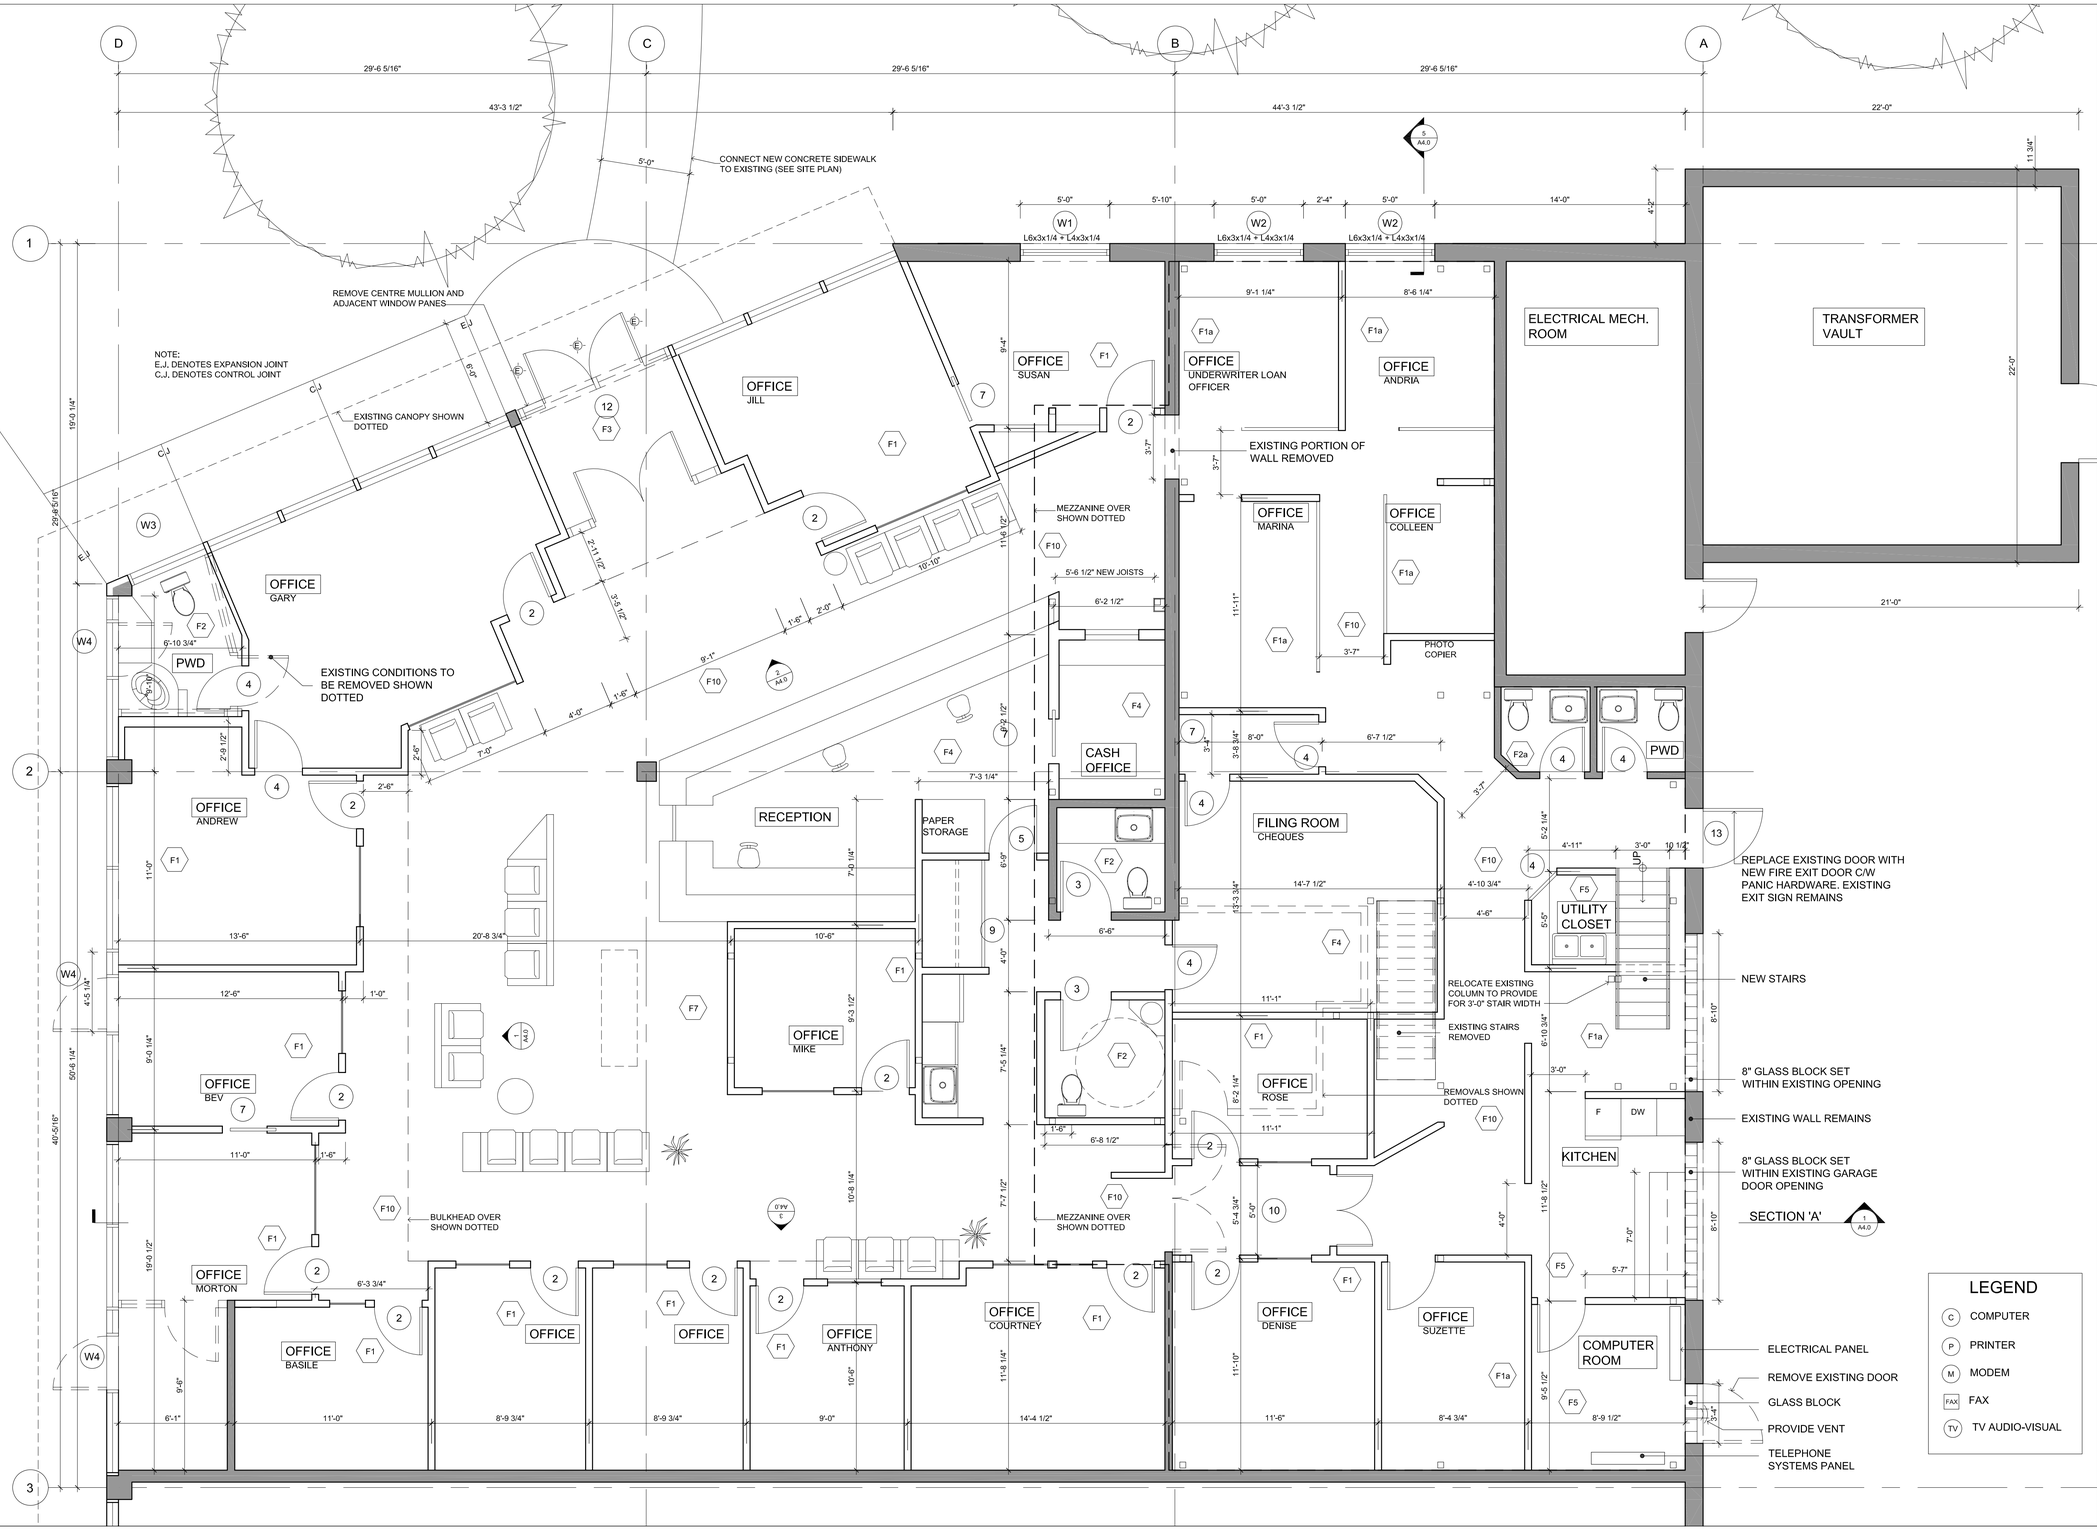

KEY PLAN:

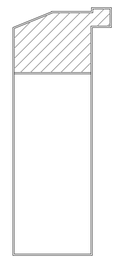

DOOR SCHEDULE

1.
2. 32" x 90" x 1 3/4" MAPLE SLAB DOOR - 'BEAUJOLIS' SATIN STAIN
3. DITTO
4. 30" x 76" x 1 3/4" MAPLE SLAB DOOR - 'BEAUJOLIS' SATIN STAIN
5. 1/2" TEMPERED GLASS - 40% SANDBLASTED - WITH LOCK
6. 28" x 76" x 1 1/4" (DOUBLE DOOR) MAPLE SLAB - STAIN #8
7. 32" x 76" x 1 1/4" MAPLE SLAB DOOR - BEAUJOLIS SATIN STAIN
8. OFFICE PANELS - MAPLE WOOD FRAME / GLASS - STAIN #8
9. * x 90" x 1 1/4" MAPLE SLAB BI-FOLD DOORS, 'BEAUJOLIS' STAIN #8
10. * x 90" x 1/2" TEMP GLASS W/FILM - WOODFRAME - STAIN #8
11. 70" x 90" x 1 1/4" MAPLE WOOD FRAME / GLASS - STAIN #8
12. 72" x 90" GLASS AND ANNODIZED METAL, ASPER WINDOW MATCH
13. NEW EXTERIOR METAL DOOR SET WITHIN EXISTING OPENING

FLOOR SCHEDULE

F1 TOP GRADE COMMERCIAL CARPET - #
F1a SECOND GRADE COMMERCIAL CARPET - #
F2 8" X 8" CERAMIC TILE - ANTI SLIP - #
F2a 8" x 8" CERAMIC TILE - ANTI SLIP - #
F3 16" x 16" CERAMIC TILE - ANTI SLIP - #
F4 THIRD GRADE COMMERCIAL CARPET
F5 4" x 4" CERAMIC TILE
F6 16" x 16" CERAMIC TILE
F7 12" x 12" BLUE SLATE TILE
F8 ENGINEERED PLANK FLOOR - GATOR GUARD - #
F9 ENGINEERED PLANK FLOOR - GATOR GUARD - #
F10 ENGINEERED PLANK FLOOR - GATOR GUARD - #

LEGEND

- (C) COMPUTER
- (P) PRINTER
- (M) MODEM
- (FAX) FAX
- (TV) TV AUDIO-VISUAL

PRUDENT FINANCIAL

1150 SHEPPARD AVENUE WEST
TORONTO, ONTARIO

FIRST FLOOR PLAN

jba John Boone ARCHITECT

745 Queen Street East, Toronto, Ontario, M4M 1H3 Canada
Tel: 416 469 3264 Fax: 416 461 5560 Email: jboone@nobelmed.com

Scale from drawings for reference only. Dimensions to be checked and verified by the contractor on site.

BLUEBERRIES INTIERIORS INC.

NANCY A. PETERSONS
11 CEDAR MEADOWS LANE,
R R 2 Bolton, ONTARIO L7E 5R8
TEL: 416 580 6425
FAX: 905 880 3414

DATE: APRIL 17, 2003

SCALE: 1/4"=1'-0"

REVISION

A2.0