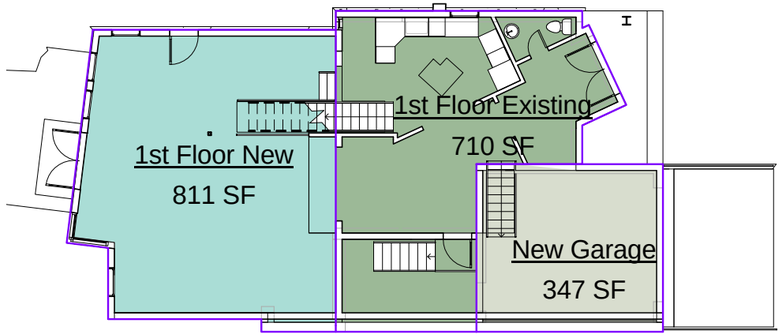

Floor Areas

- 1st Floor Existing
- 1st Floor New
- New Garage

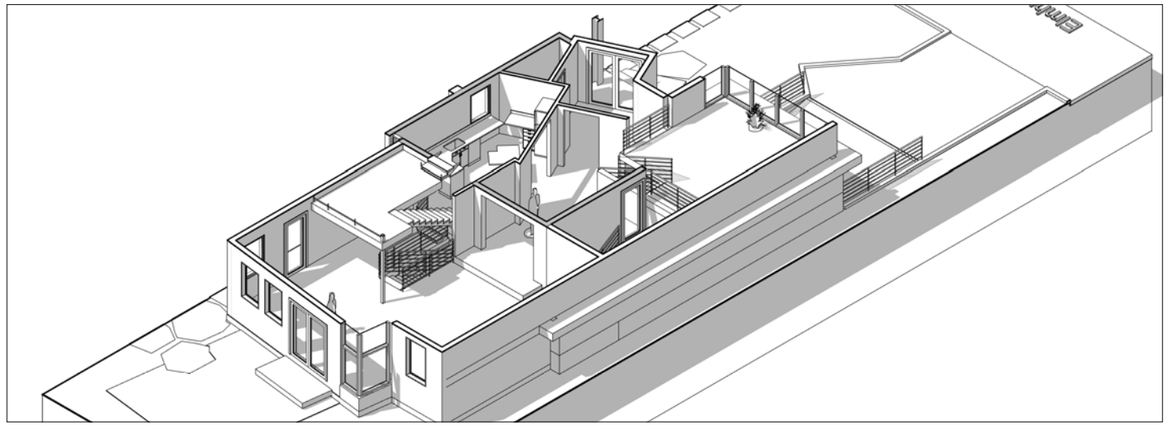

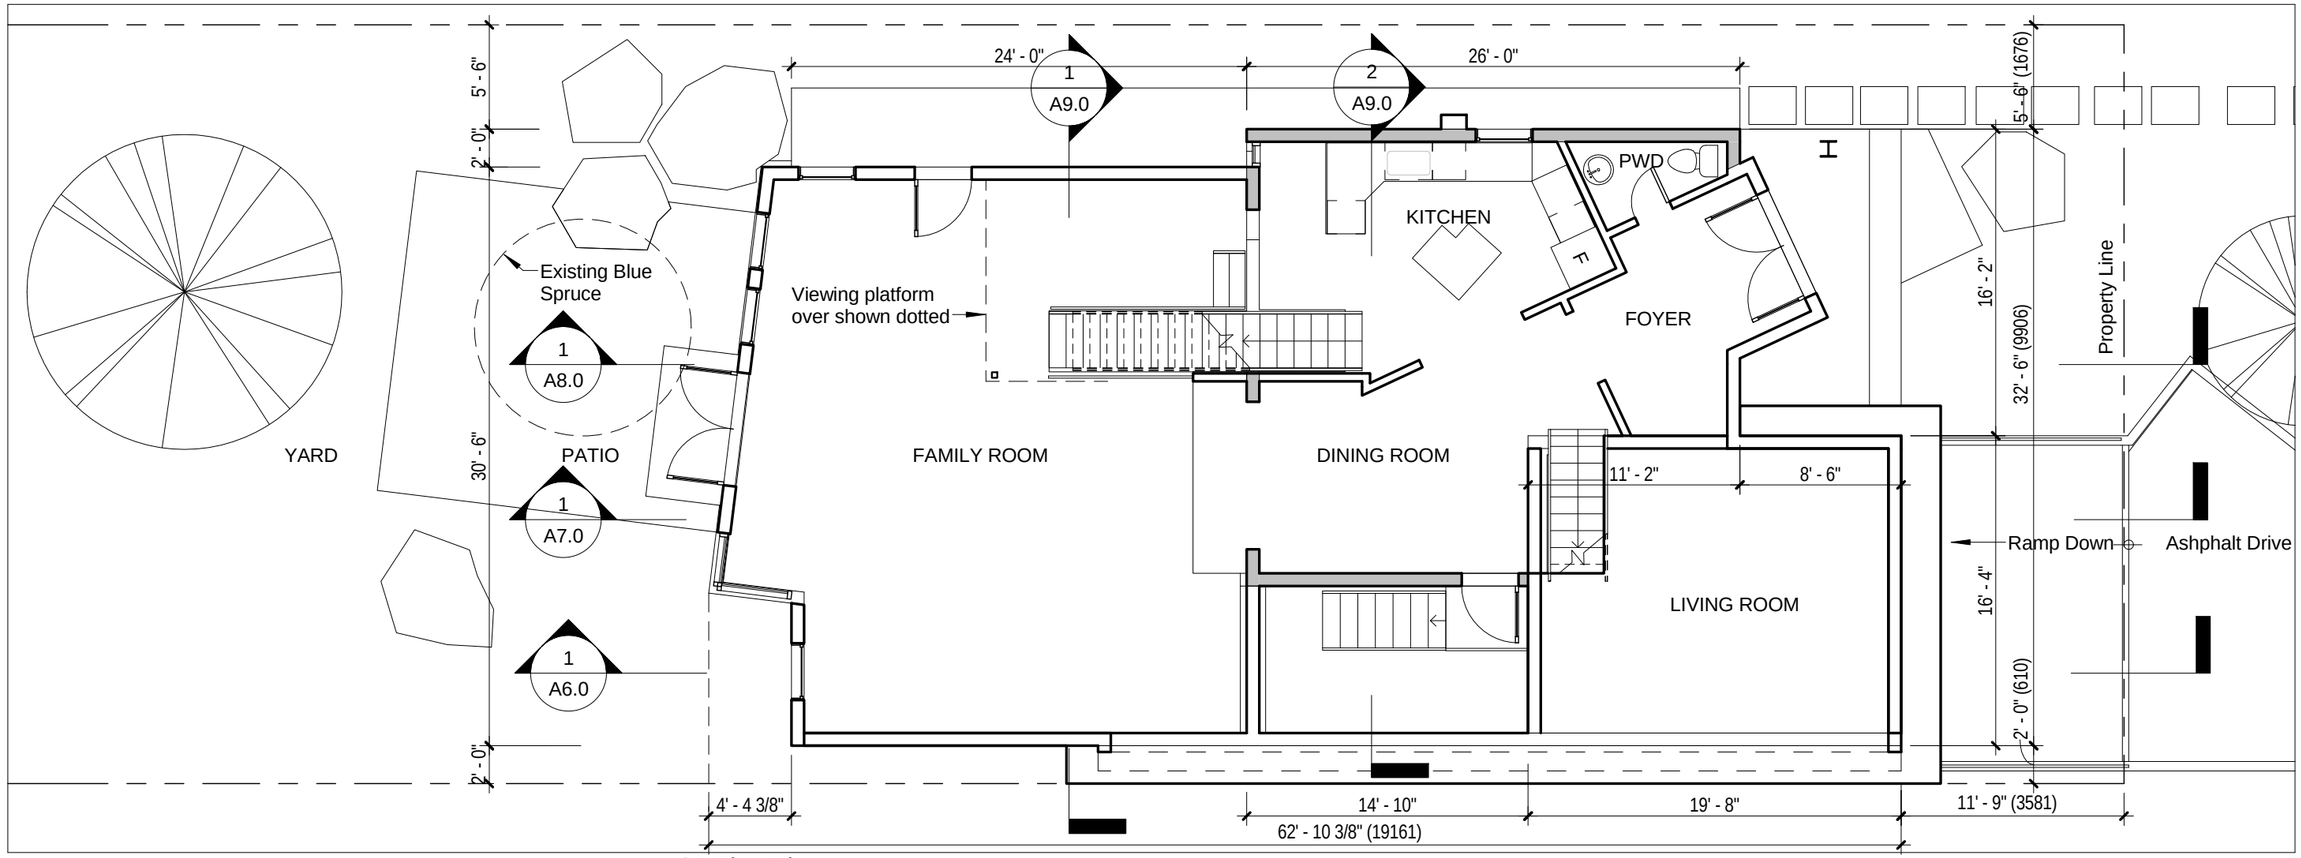

1 04 First Floor
1/8" = 1'-0"

No.	Description	Date
1	Base Drawings Completed	Sep 15, 2013

108 Elmhurst Avenue

Plot Date :

jba John Boone ARCHITECT
51 Arundel Avenue, Toronto, Ontario, M4K 3A3
Tel: 416 469 3264 Email: johnboone@rogers.com

This drawing is the Property of John Boone Architect and may be used for this project only. Scale from drawings for reference only. Dimensions to be checked and verified by the contractor on site.

First Floor

Project number	13A12
Date	July 2013
Drawn by	HML, JB
Checked by	JB

A3.0

Scale As indicated